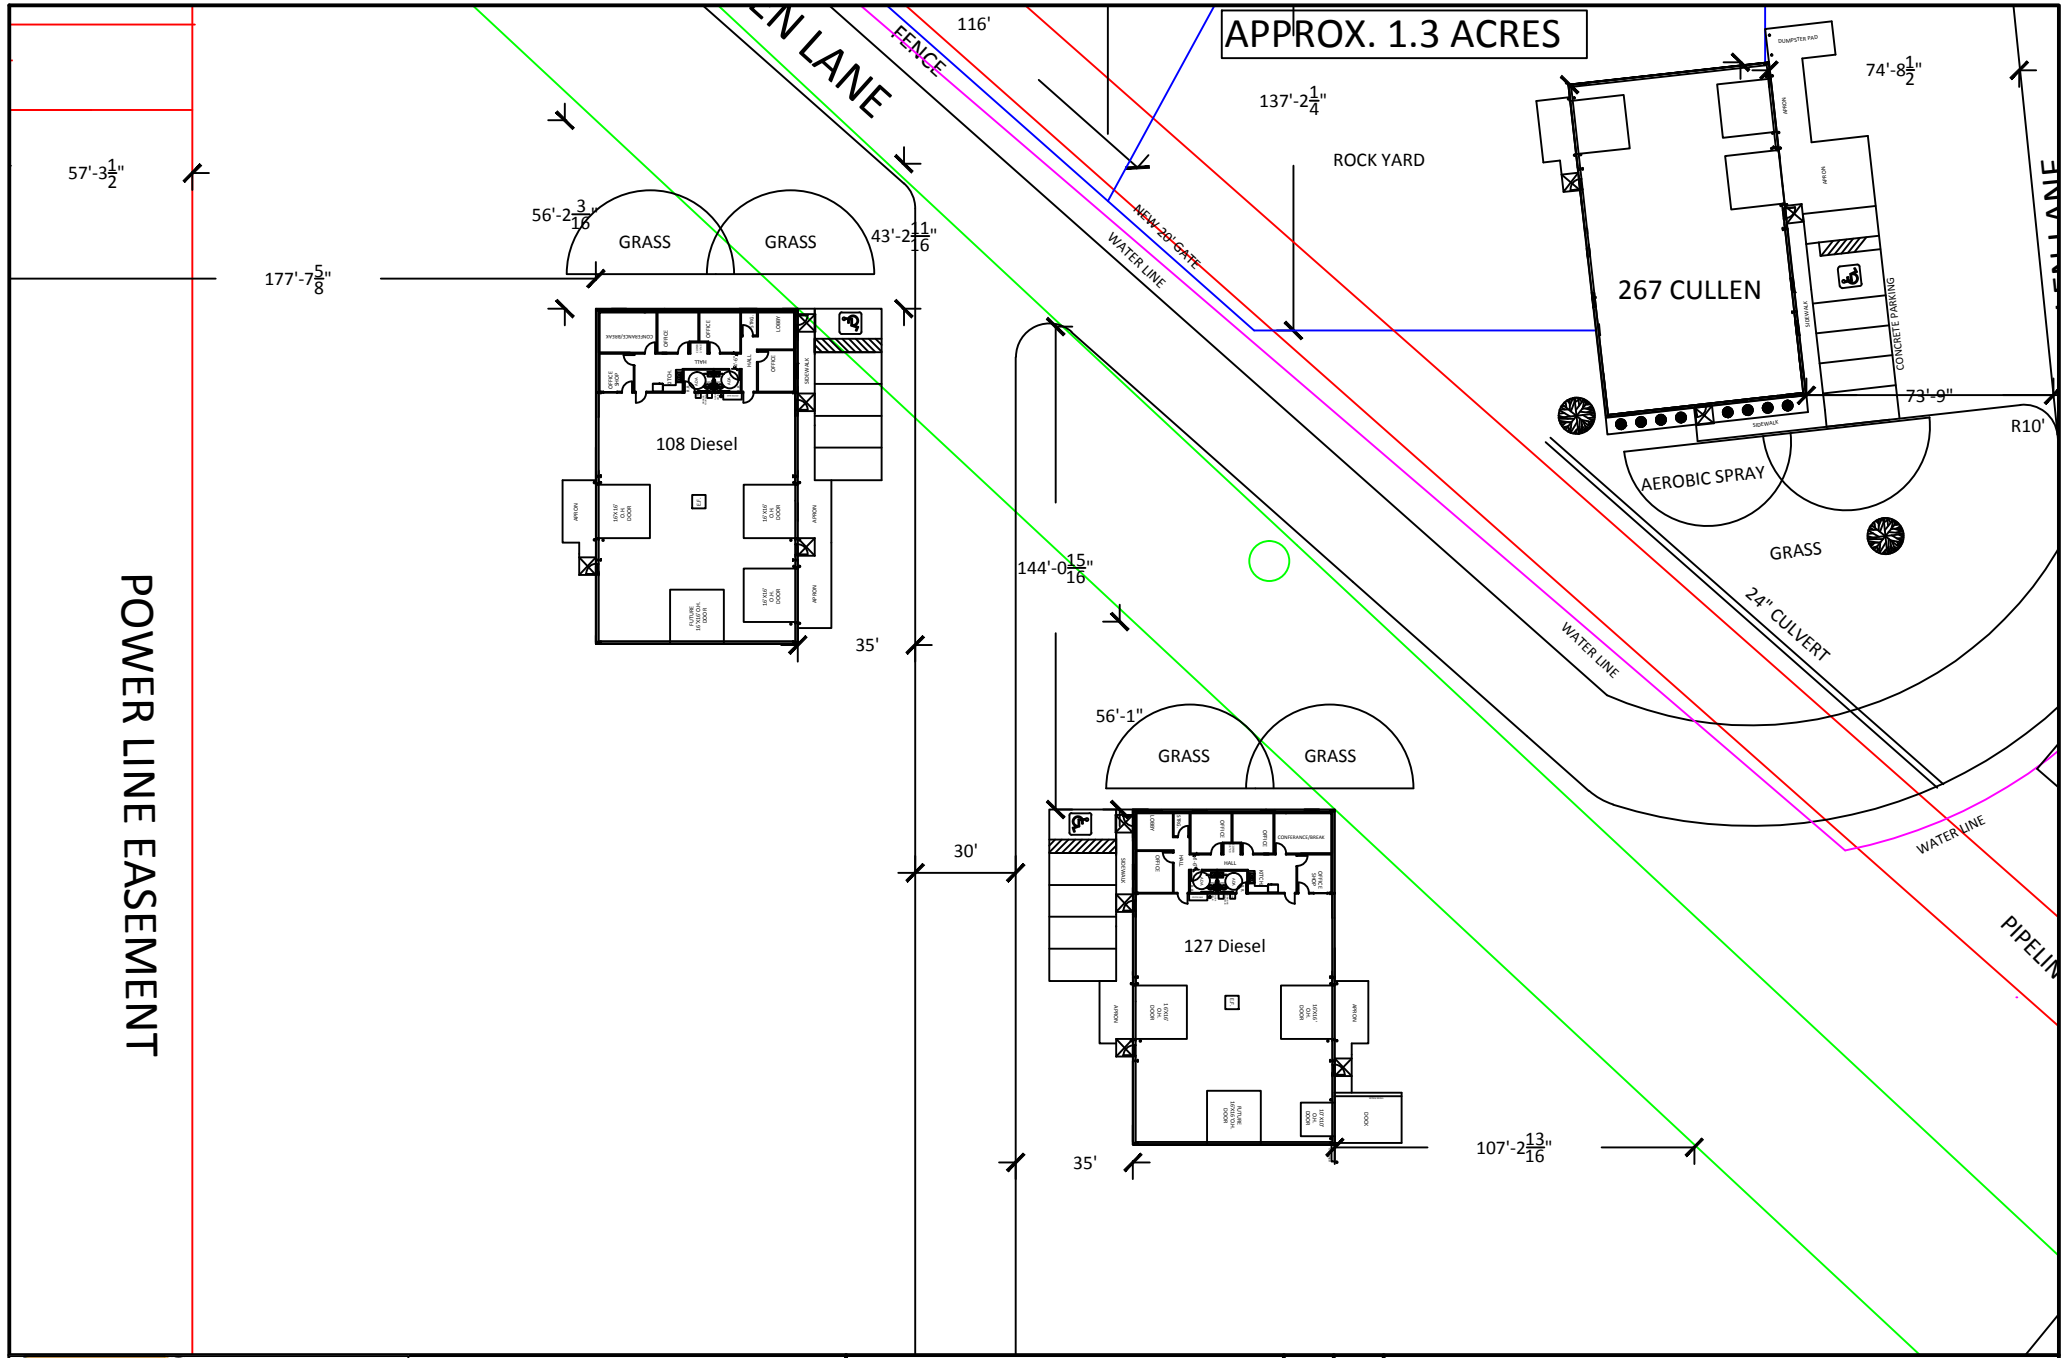

D&R Investments

827 Fisher Road
Longview, TX 75604

Project name:

Project address:
108 & 127 DIESEL LANE
Longview, TX 75604

PROPOSED SITE PLAN

Drawn by: DG

Date: 07/25/17

Scale: 1:1

Drawing #: 1

Revisions
1.
2.
3.
4.