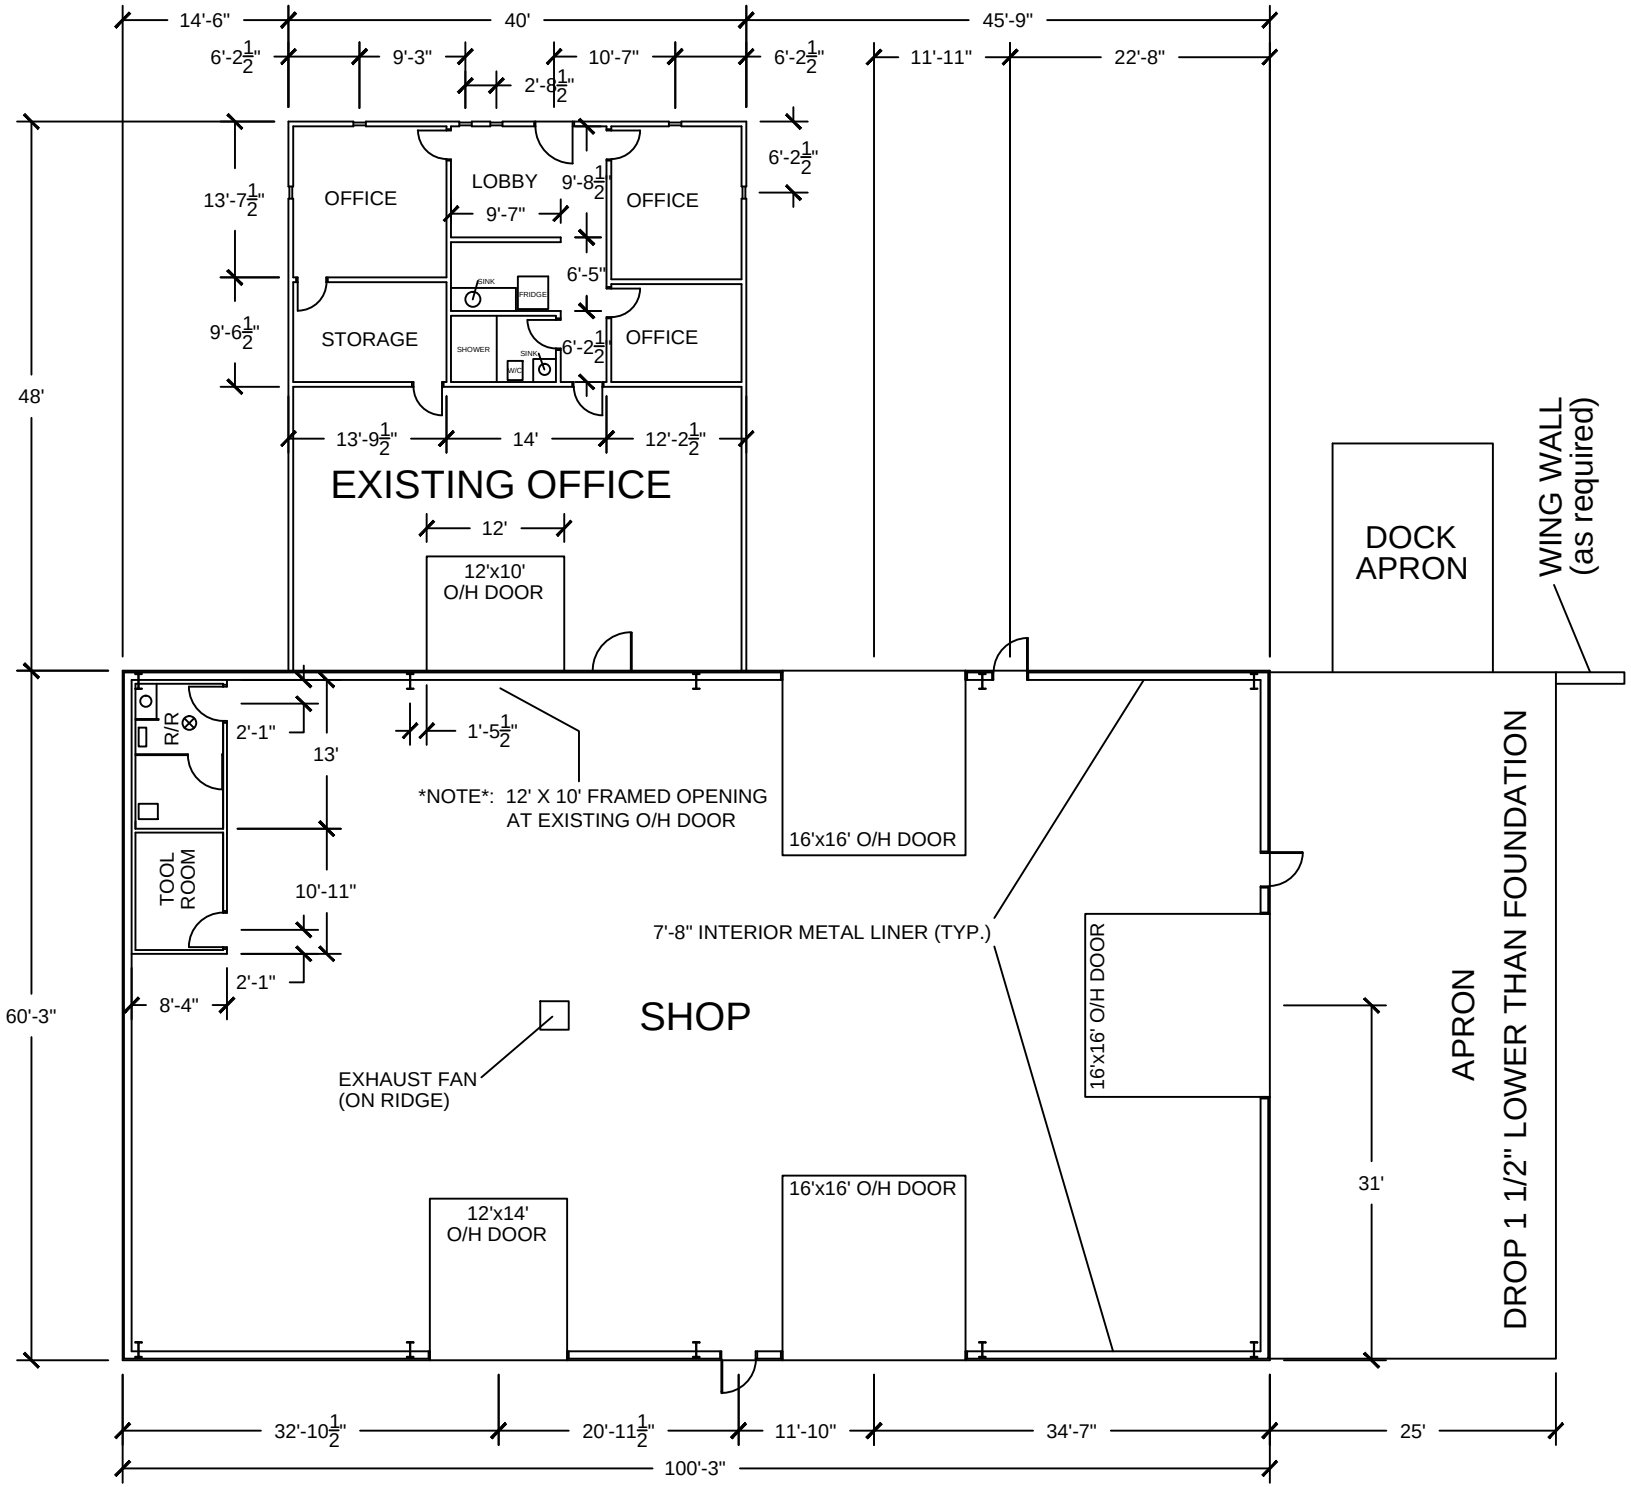

General Notes

Floor Plan

No.	Revision/Issue	Date
3	Relocated Dock Apron and Wing Wall	1/23/13
2	Added Framed Opening at Existing O/H Door	12/17/12
1	Changed R/R and Tool Room Sizes Added Apron and Dock Relocated Overhead Door	12/12/12

Firm Name and Address

D&R Investments
827 Fisher Road
Longview, TX 75604

Project Name and Address

3820 Creekwood Circle
Longview, TX 75602

Drawn By: TW
Date: 11/13/12
Scale:
Sheet: 2